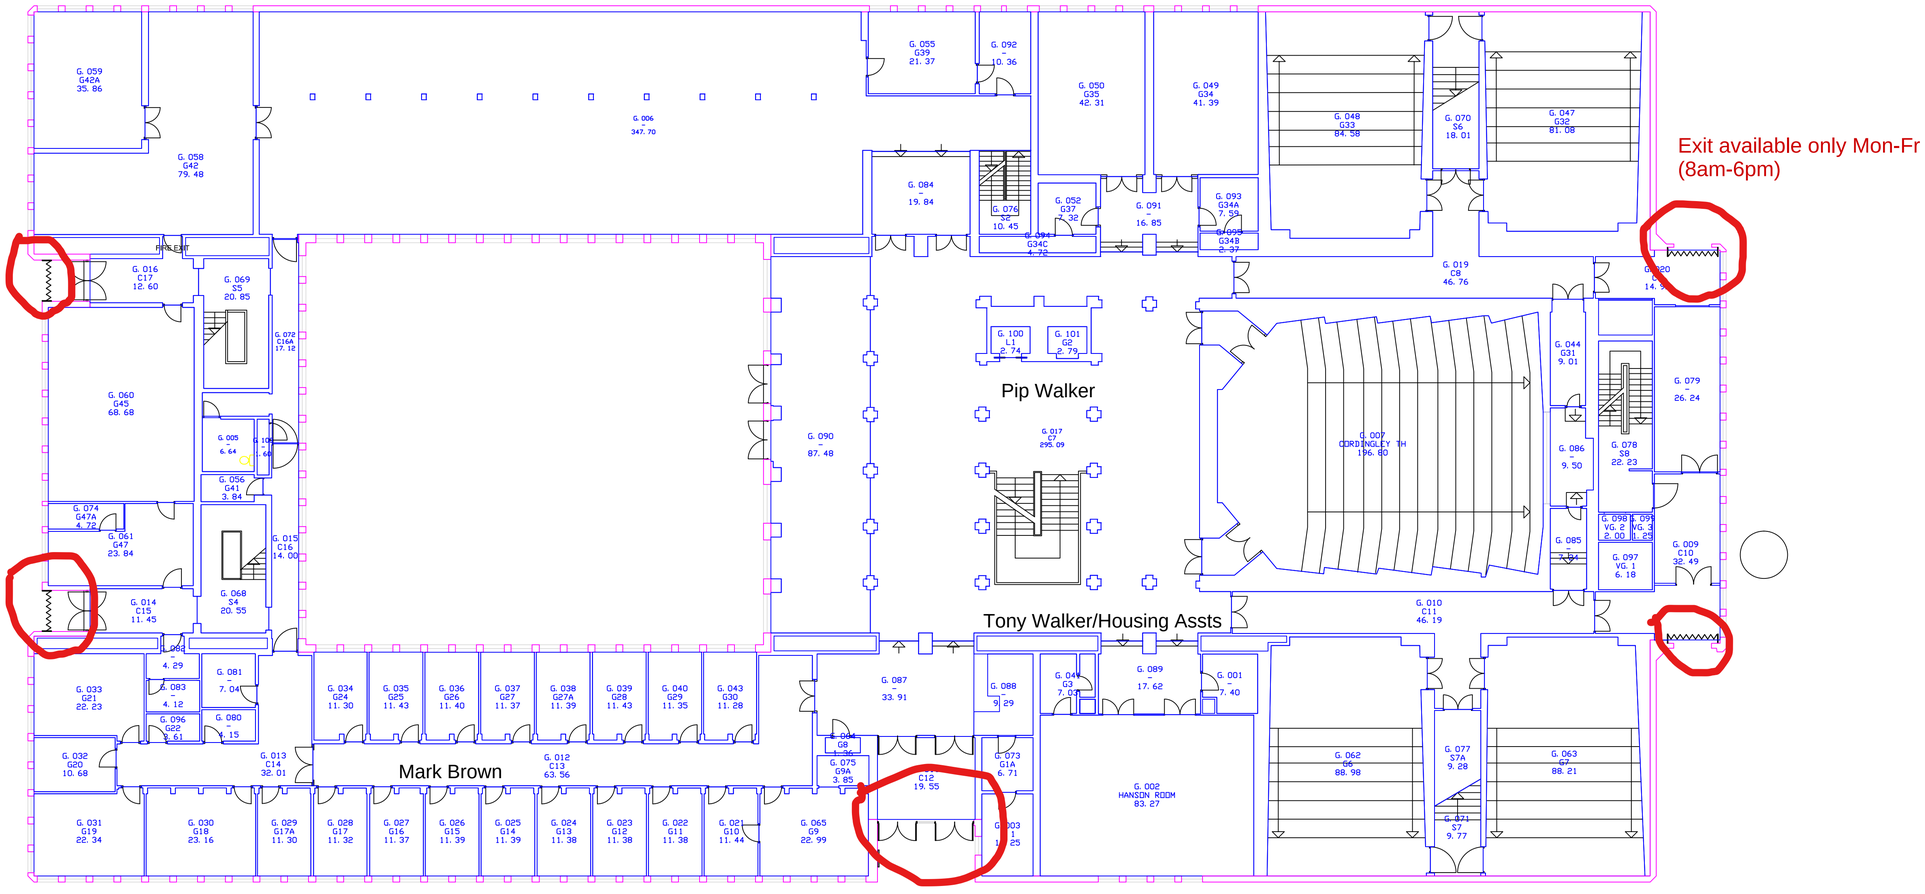

Humanities Bridgeford Street

The University of Manchester

NOTES

1. DO NOT SCALE FROM THIS DRAWING.
2. ALL MEASUREMENTS ARE IN MILLIMETRES UNLESS STATED OTHERWISE.
3. THIS DRAWING IS TO BE READ IN CONJUNCTION WITH THE SPECIFICATION AND ALL RELEVANT ARCHITECTURAL, ELECTRICAL, MECHANICAL AND STRUCTURAL DRAWINGS.
4. (c) UNIVERSITY OF MANCHESTER. THIS DRAWING MUST NOT BE REPRODUCED WITHOUT PERMISSION.
5. DIRECTORATE OF ESTATES AND FACILITIES TO BE NOTIFIED OF ANY DISCREPANCIES.

Rev	Description	By	Date	Chk'd	Auth

The University of Manchester

Directorate of Estates and Facilities
Beyer Building
The University of Manchester
Oxford Road
Manchester
M13 9PL

Drawing Status: MASTER

Project:

Building Name: HUMANITIES BRIGEFORD STREET

Sub Site Name: BRIDGEFORD STREET

Site Name: OXFORD ROAD

Drawing Title: GROUND FLOOR PLAN

PM	Drawn	Checked	Authorised
- -	CADCAP	IJ	
Scale	Date	Date	Date
1:100 @A0	18/07/07	16/10/07	

Drawing No.: MGA087AA-F000

Revision: --