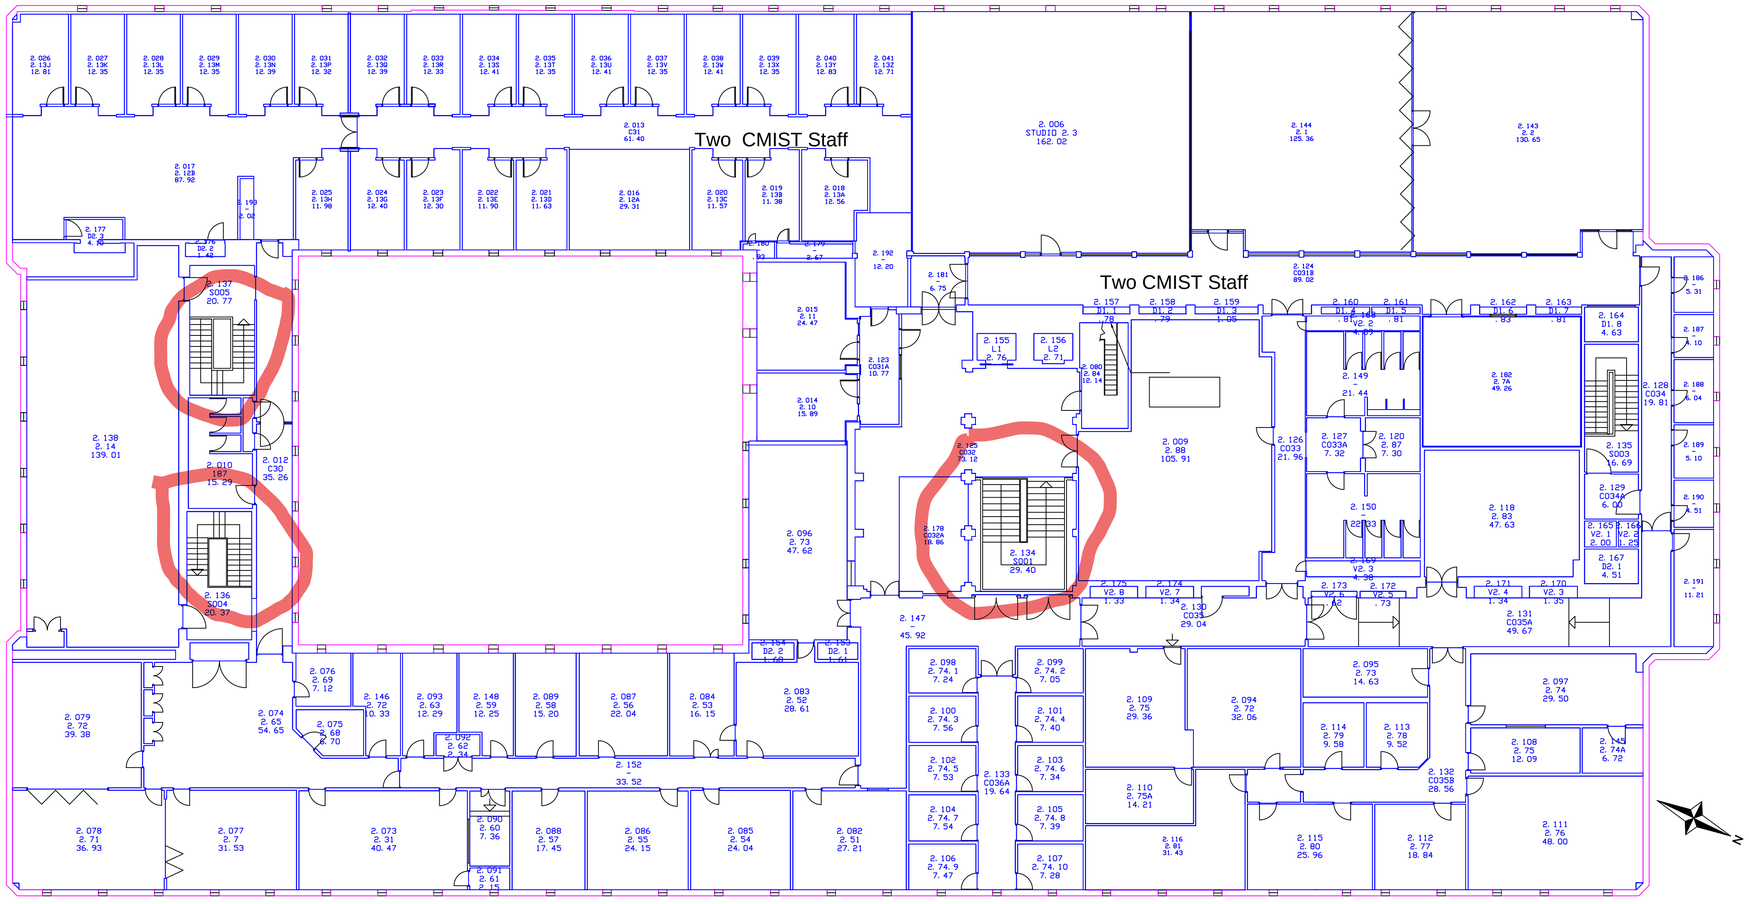

The University of Manchester

NOTES

1. DO NOT SCALE FROM THIS DRAWING.
2. ALL MEASUREMENTS ARE IN MILLIMETRES UNLESS STATED OTHERWISE.
3. THIS DRAWING IS TO BE READ IN CONJUNCTION WITH THE SPECIFICATION AND ALL RELEVANT ARCHITECTURAL, ELECTRICAL, MECHANICAL AND STRUCTURAL DRAWINGS.
4. (c) UNIVERSITY OF MANCHESTER. THIS DRAWING MUST NOT BE REPRODUCED WITHOUT PERMISSION.
5. DIRECTORATE OF ESTATES AND FACILITIES TO BE NOTIFIED OF ANY DISCREPANCIES.

Rev	Description	By	Date	Chk'd	Auth

MANCHESTER 1824
The University of Manchester

Directorate of Estates and Facilities
Beyer Building
The University of Manchester
Oxford Road
Manchester
M13 9PL

Drawing Status
MASTER

Project

Building Name
HUMANITIES BRIGEFORD STREET

Sub Site Name
BRIDGEFORD STREET

Site Name
OXFORD ROAD

Drawing Title
SECOND FLOOR PLAN

PM	Drawn	Checked	Authorised
--	CADCAP	IJ	
Scale	Date	Date	Date
1:100 @A0	18/07/07	16/10/07	

Drawing No.
MGA087AA-F002

Revision
--