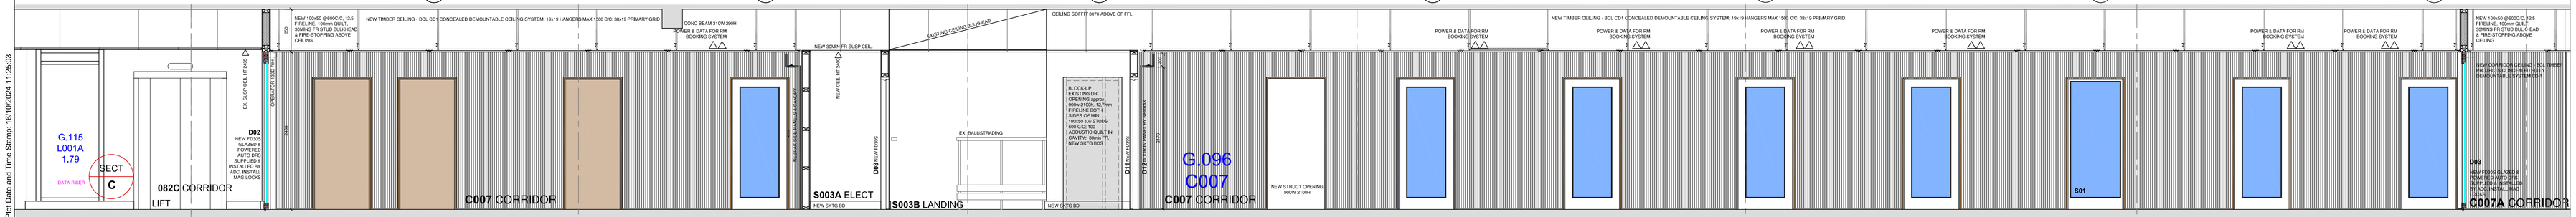

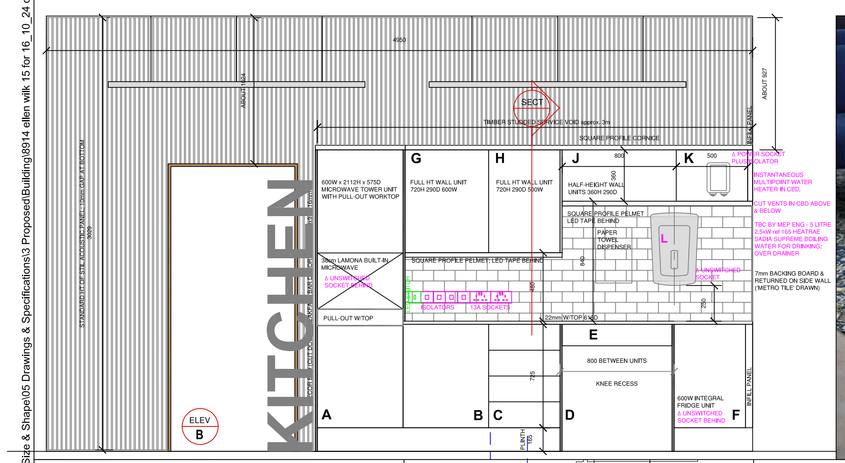
KITCHEN
ELEV B
600W x 211H x 275D MICROWAVE TOWER UNIT WITH PULL-OUT WORKTOP
FULL HT WALL UNIT 720H 2950-300W
FULL HT WALL UNIT 720H 2950-300W
HALF-HEIGHT WALL UNITS WIDH 2950
SQUARE PROFILE PELMET LED TAPE BEHIND
PAPER TOWEL DISPENSER
SQUARE PROFILE PELMET LED TAPE BEHIND
LAMION BULT IN MICROWAVE
SUPPLY SOCKET OUTLET
PULL-OUT WTOP
600 BETWEEN UNITS
KNEE RECESS
600W INTEGRAL FRIDGE UNIT
UNDERPINNED SOCKET BEHIND
75mm BACKING BOARD & RETURNED ON SIDE WALL UNETED TILE DRAWN
NEW NON-FIRE RATED DOOR
NEW PATRAMIDOUS WASTEPOINT WATER FILTER IN WALL
CUT VENTS IN CBD ABOVE & BELOW
TBC BY MEP ENG - 5 LITRE HOT WATER UNIT TO BE UNDER SINK SUPPLIES BOILING WATER FOR DRINKING. OVER DRAINER
ABOUT 1800
ABOUT 1800
ABOUT 1800